


Foundation Plan $\frac{1}{4}" = 1'$

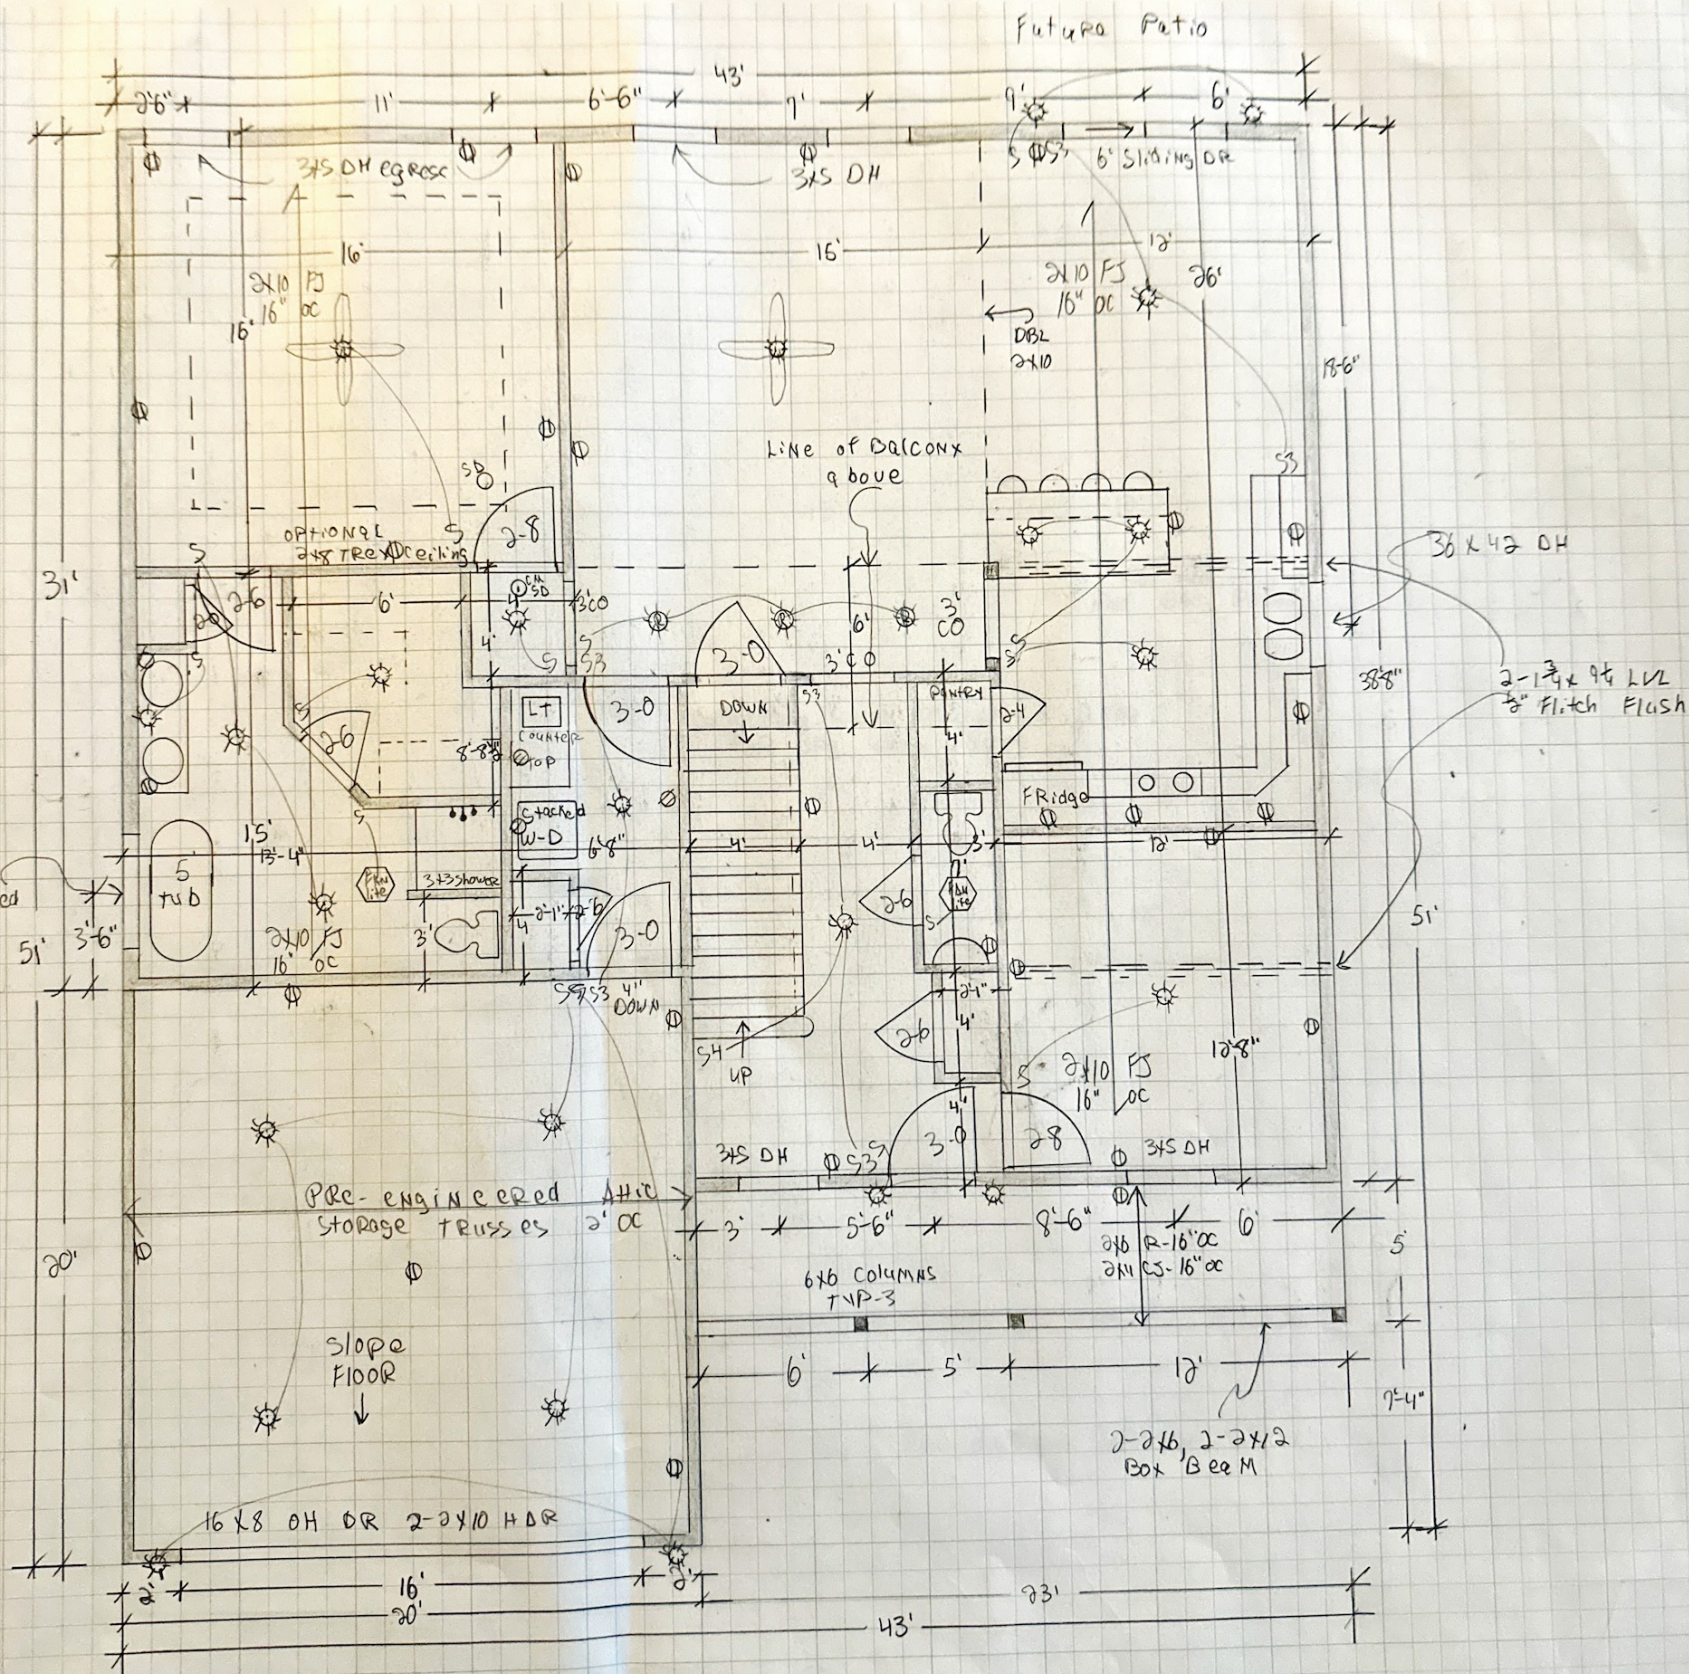

1ST FLOOR PLAN $\frac{1}{4}" = 1'$
 1309 SQ FT House
 400 SQ FT Garage
 115 SQ FT Porch